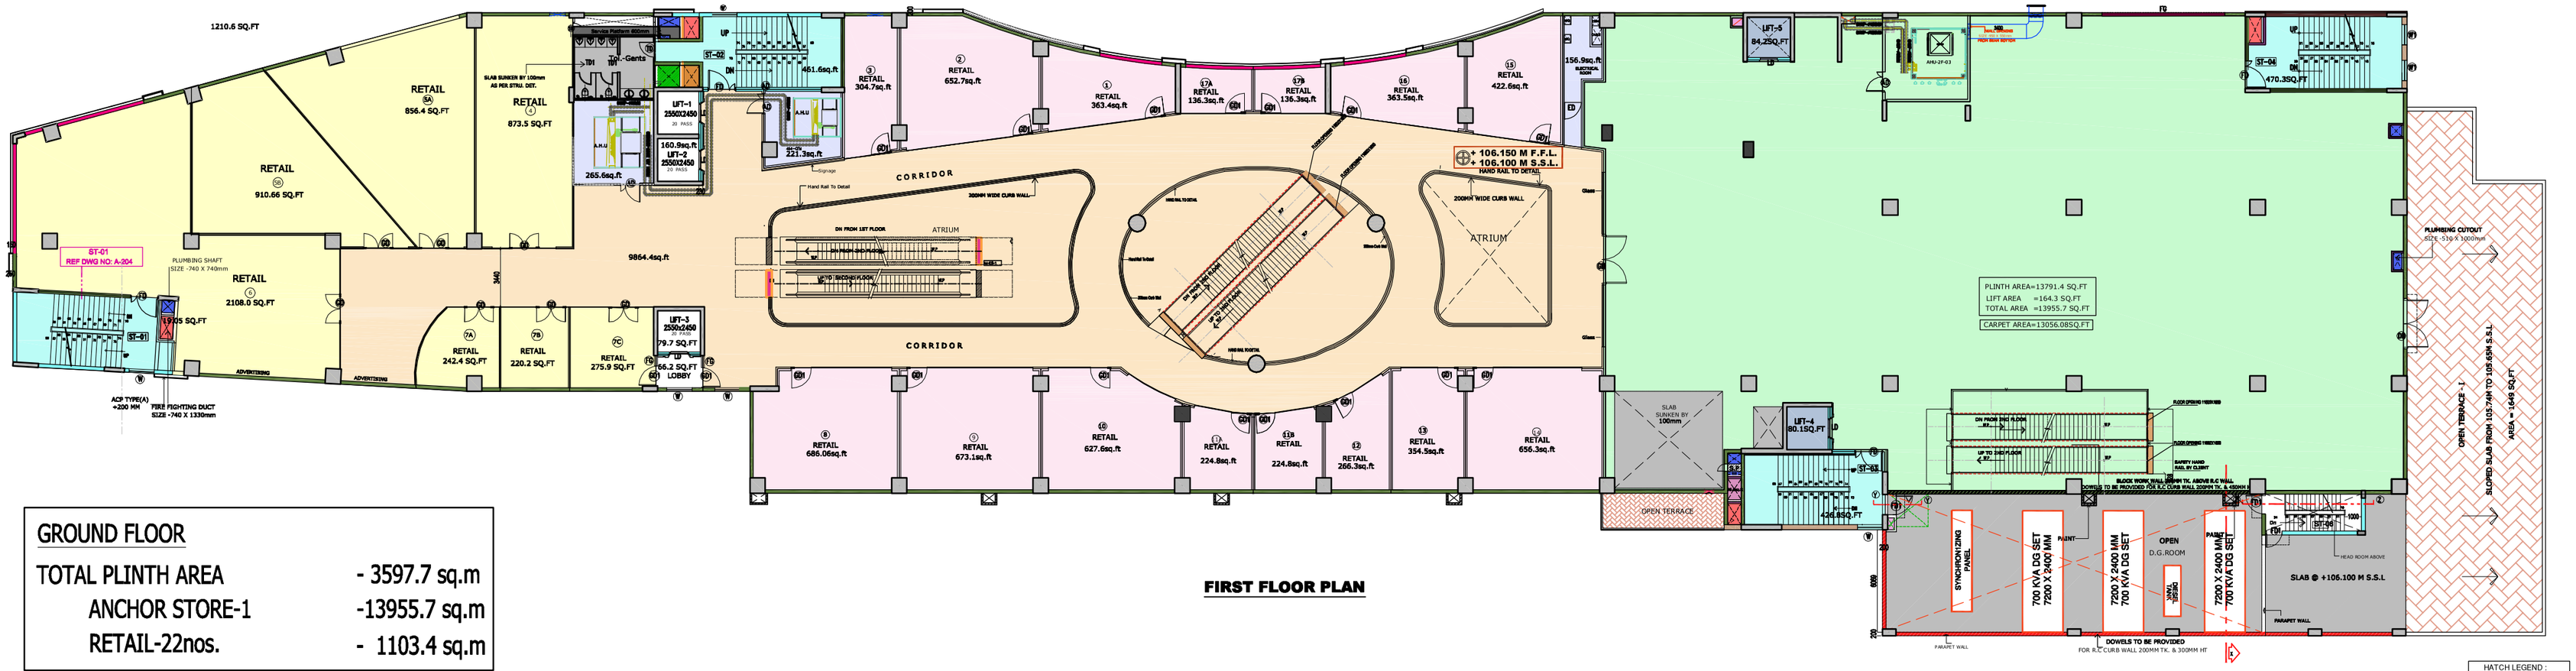

FIRST FLOOR PLAN

GROUND FLOOR	
TOTAL PLINTH AREA	- 3597.7 sq.m
ANCHOR STORE-1	-13955.7 sq.m
RETAIL-22nos.	- 1103.4 sq.m

HATCH LEGEND :
- CURB WALL
- 200MM THK WALL
- 230MM THK WALL
- 330MM THK WALL
- 300MMTHK WALL

SCHEDULE OF JOINERY

ASD	AUTOMATIC SLIDING DOOR	3000 X 2400
BD	BAR DOOR	3000 X 2400
GDH	GLASS DOOR	3000 X 2400
GDV	GLASS DOOR	1200 X 2400
GD2	GLASS DOOR	1000 X 2400
AD	A.H.U DOOR	1200 X 2400
ED	ELECTRICAL DOOR	1200 X 2400
FD	FIRE DOOR	1800 X 2400
FDH	FIRE DOOR	1200 X 2400
LD	LIFT DOOR	1100 X 2100
SD	SHAFT DOOR	700 X 2100
TD	TOILET DOOR	1000 X 2400
TDp	TOILET DOOR (PHY.)	1200 X 2100
TDH	TOILET DOOR	700 X 2100
W	WINDOW	1800 X 1800
W1	WINDOW	1200 X 1800

LEGEND

- FIRE FIGHTING DUCT
- PLUMBING DUCT
- FRESH/EXHAUST DUCT
- TOILET VENTILATION DUCT
- ELECTRICAL DUCT
- 230mm - BRICK WALL
- 300mm - BRICK WALL
- 200mm - SOLID BLOCK
- 100mm - SOLID BLOCK
- KERB WALL

NOTE:

FLOATING COLUMNS STARTS FROM GROUND FLOOR.

NOTE:

1.ALL DIMENSIONS ARE IN MILLIMETRES & LEVELS ARE IN METRES
2.ONLY WRITTEN DIMENSIONS TO BE FOLLOWED
3.ANY DISCREPENCIES NOTICED IN THE DWG. SHALL BE BROUGHT TO ARCHITECT NOTICE IMMEDIATELY
4.THE DRAWING SHOULD BE READ IN THE CONJUCTION WITH THE CO-ORDINATION DRAWING

CONCEPT ARCHITECT
AGRAWAL & AGRAWAL
BARODA CALCUTTA

STRUCTURAL CONSULTANT
JEHOVAHKING CONSULTANTS

PROJECT TITLE
PROPOSED ' THE GRAND MALL ' FOR
M/S PS SRIJAN Realty
AT VELLACHERY

DRAWING TITLE
FIRST FLOOR PLAN
+ 106.150 M F.F.L.
+ 106.100 M S.S.L.

HVAC
RAMESH
AIR TREATMENT

ELECTRICAL, PLUMBING & SANITARY
Mr.
S.R.ASSOCIATES

FIRE FIGHTING
Mr.SAI SUDHAKAR
M/S. SHIRDI ENGINEERING

SURVEYED BY:
RELIABLE CONSULTANTS
SITE PLANNERS
NEW BLDG., 2ND FLOOR, SOUTHERN RAILWAY
ERODE, 638001-TN
TEL. & FAX: 0424) 2220000, 2220001, 2220002.
MOBILE: 9894200000
EMAIL : RELIABLE_1@sify.com

SURVEYED DATE: 10.11.08

N

PROJECT NO.	DATE	DRAWN BY	REV. BY	CHECKED BY
ESK- 990	08-04-10	M.S.	T.S.	S.K

SCALE: 1:150

REV. NO.: R1

DRAWING NO.: A - 104

APPROVED BY: K.R.

ESKAY DESIGN
ARCHITECTS + INTERIOR DESIGNER
'Kailash', # 6/25, Cenotaph Road, First Street,
Teynampet, Chennai - 600 018.
Tel : 24357906, 24362398, 24362397
Fax : 91 - 44 - 24321420
E-mail : eskay@md2.vsnl.net.in